HAITI 1:50,000

CÔTES DE FER

EDITION 2-AMS

REFER TO THIS MAP AS:
SHEET 5575 IV
SERIES E732

SERIES E732
SHEET 5575 IV
EDITION 2-AMS

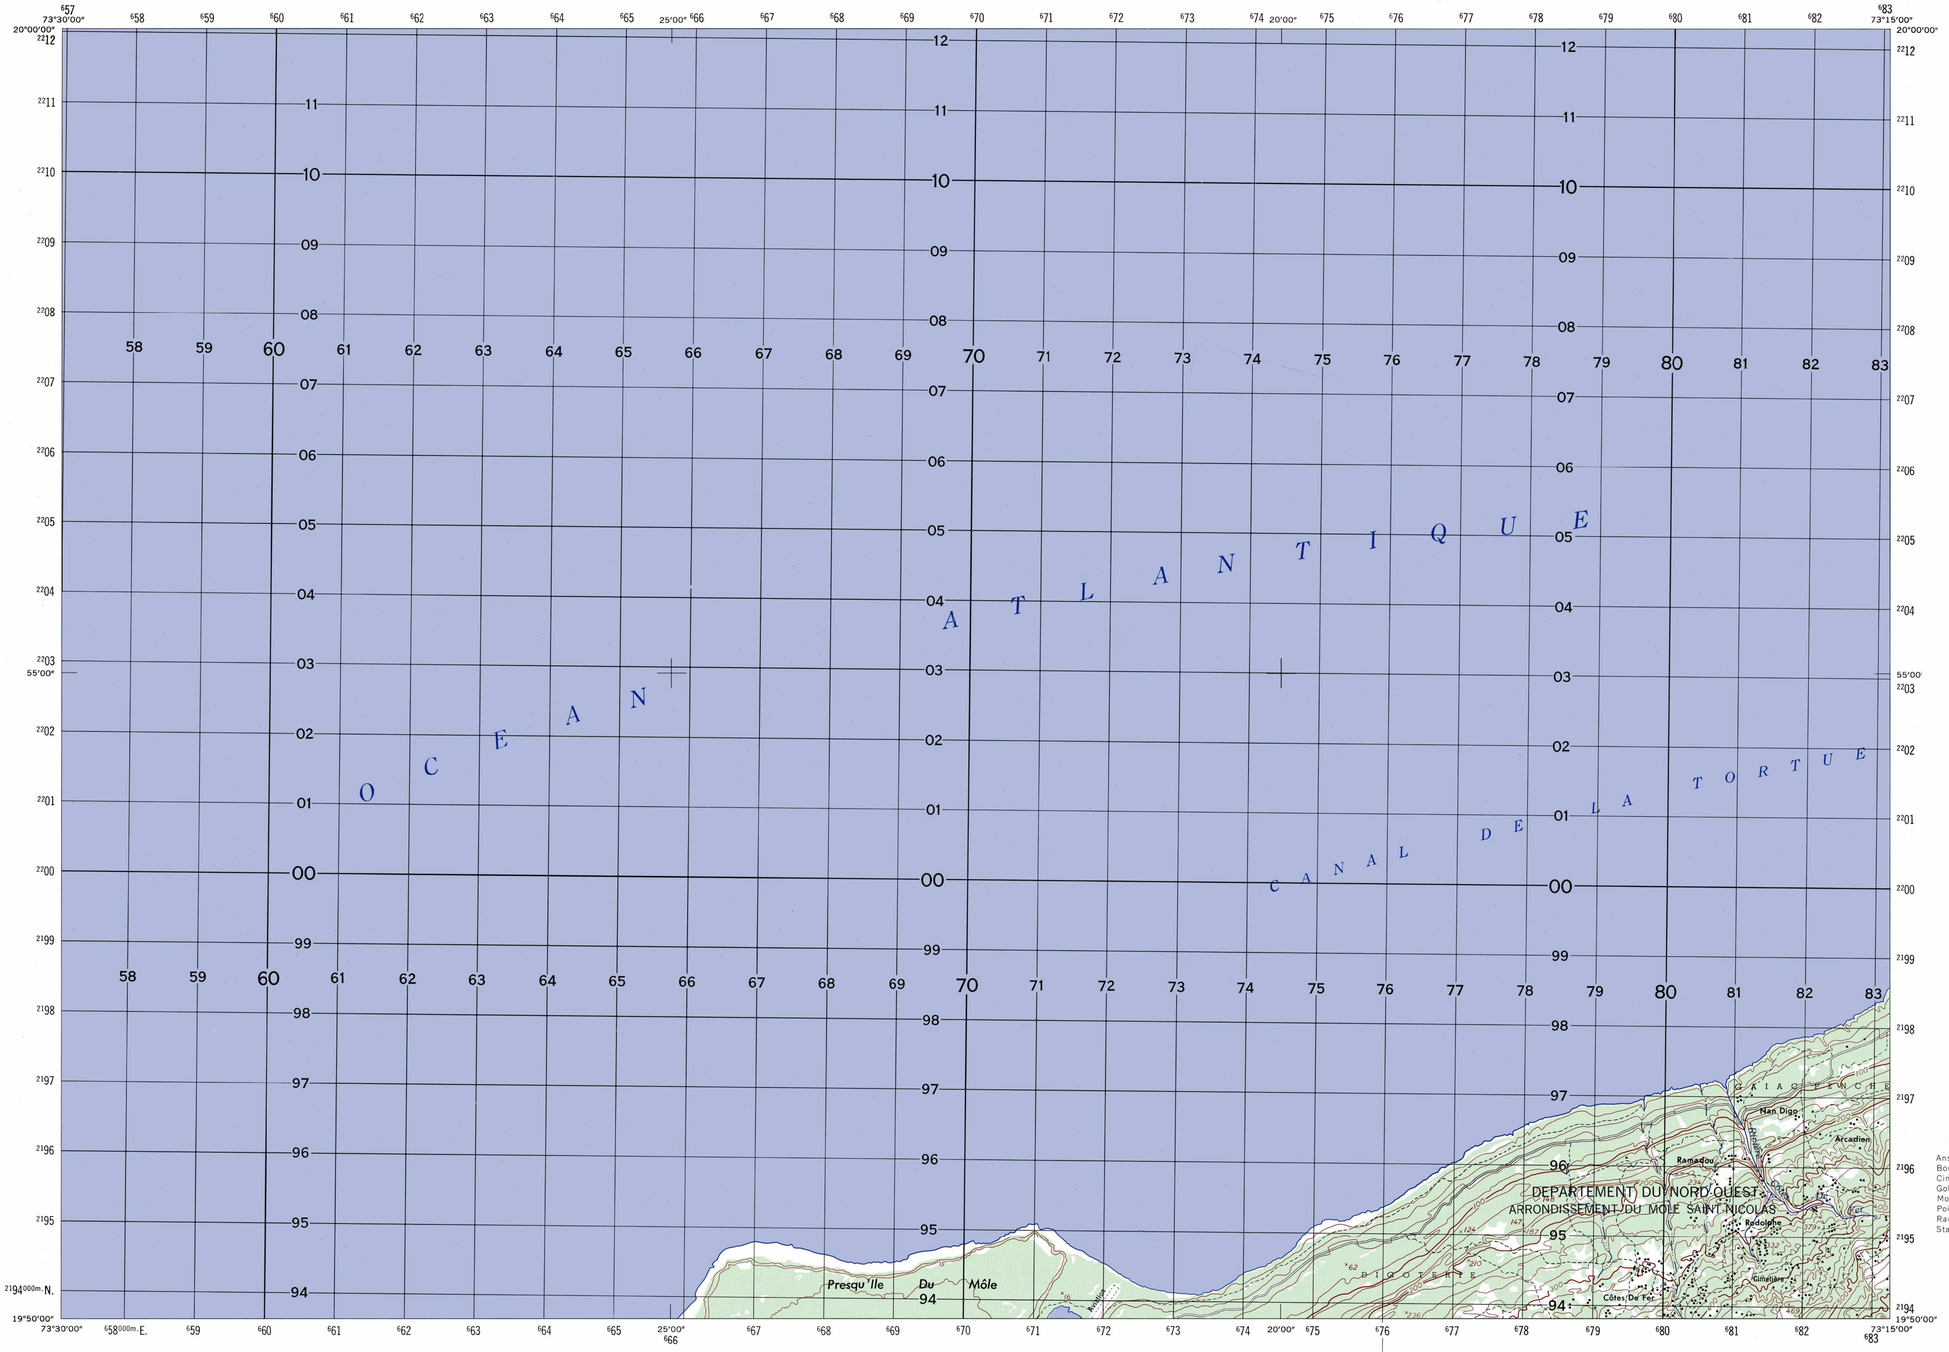

GLOSSARY

Anse.....bay, cove, creek
Bove.....muc
Cimetière.....cemetery
Golfo.....gulf, bay
Morne.....bluff, knol
Pointe.....point
Ravine.....ravine, gully
Station Entcnnior.....funnel, statior

E732
Edition 2-AMS (First Printing, 3-63)

Prepared by the Army Map Service (SX), Corps of Engineers, U.S. Army, Washington, D.C. Copied in 1962 from Haiti, 1:50,000, AMS, Sheet 5575 IV, 1958. Original map compiled by photogrammetric methods by Engineers of the Geodetic Service and the Haitian Army under the supervision of the Department of Public Works and with the collaboration of the United States Army Inter American Geodetic Survey. Aerial photography 1956. This map complies with the national standard map accuracy requirements. Marginal data revised 1962.

LEGEND

ROADS
All weather, hard surface, two or more lanes wide — 3 LANES
All weather, loose or light surface, two or more lanes wide — 3 LANES
All weather, hard surface, one lane wide
All weather, loose or light surface, one lane wide
Fair or dry weather, loose surface
Important trail (practicable for jeeps); Track or trail
Route markers: National; Departmental — 45 — 395

RAILROADS
Narrow gauge, single track (gauge in meters)
Narrow gauge, double or multiple track (gauge in meters)
International boundary
Built-up area
Church; School; Located object
Horizontal control point; Bench mark, monumented — BM × 792
Spot elevations in meters: Checked; Unchecked — *168 *168
Mines: Open pit; Horizontal shaft
Woods or brushwood; Plantation
Swamp; Rice
Area name — DIGOTERIE

Mangrove
Salt evaporator
Intermittent lake
Land subject to inundation
Canal, aqueduct, conduit

Intermittent stream
Falls
Rapids
Dam
Pier, jetty
Seawall
Sunken rocks
Rock awash
Submerged reef; Reef
Foreshore flat
Exposed wreck; Sunken wreck

Falls
Rapids

SERIES E732
SHEET 5575 IV
EDITION 2-AMS

Scale 1:50,000

1 ½ 0 1 2 3 Statute Miles
1000 500 0 1000 2000 3000 4000 Meters
1000 500 0 1000 2000 3000 4000 Yards
1 ½ 0 1 2 3 Nautical Miles

CONTOUR INTERVAL 20 METERS
VERTICAL DATUM: MEAN SEA LEVEL

TRANSVERSE MERCATOR PROJECTION
HORIZONTAL DATUM: 1927 NORTH AMERICAN DATUM

BLACK NUMBERED LINES INDICATE THE 1,000 METER UNIVERSAL TRANSVERSE MERCATOR GRID, ZONE 18, CLARKE 1866 SPHEROID
THE LAST THREE DIGITS OF THE GRID NUMBERS ARE OMITTED

USERS SHOULD REFER CORRECTIONS, ADDITIONS, AND COMMENTS TO THE NGA OPERATIONAL HELP DESK: 1-800-455-0899; COMMERCIAL 314-263-4864; DSN 693-4864; OR WRITE TO: DIRECTOR, NATIONAL GEOSPATIAL-INTELLIGENCE AGENCY, ATTN.: ES, MAIL STOP L-88, 4600 SANGAMORE ROAD, BETHESDA, MD 20816-5003.

GN
TRUE NORTH
MAGNETIC NORTH
GRID NORTH
1960 G-M ANGLE 3½° (60 MILS)
GRID CONVERGENCE 0°33' (10 MILS) FOR CENTER OF SHEET

TO CONVERT A MAGNETIC AZIMUTH TO A GRID AZIMUTH SUBTRACT G-M ANGLE

TO CONVERT A GRID AZIMUTH TO A MAGNETIC AZIMUTH ADD G-M ANGLE

GRID ZONE DESIGNATION: 18Q	TO GIVE A STANDARD REFERENCE ON THIS SHEET TO NEAREST 100 METERS
100,000 M. SQUARE IDENTIFICATION: XT / XS	SAMPLE POINT: CIMETIÈRE
IGNORE the SMALLER figures of any grid number; these are for finding the full coordinates. Use ONLY the LARGER figures of the grid number; example: 2194000	1. Read letters identifying 100,000 meter square in which the point lies: XS 2. Locate first VERTICAL grid line to LEFT of point and read LARGE figures labeling the line either in the top or bottom margin, or on the line itself: 81 Estimate tenths from grid line to point: 2 3. Locate first HORIZONTAL grid line BELOW point and read LARGE figures labeling the line either in the left or right margin, or on the line itself: 94 Estimate tenths from grid line to point: 4
	SAMPLE REFERENCE: XS812794
	If reporting beyond 9°N-S or 18°E-W, prefix Grid Zone Designation, as: 18QXS812794

INDEX TO ADJOINING SHEETS

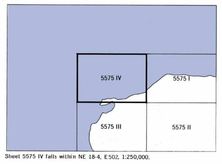

Sheet 5575 IV falls within NE 18-4, E502, 1:250,000.

REPRINTED BY NGA 04-05

COTES DE FER, HAITI

NSN 7643014017397
NGA Ref No. E732X55754

ED. NO. 002